CONCEPTUAL

PROJECT:	ACCESS, INTERSECTION AND FRONTAGE ROAD UPGRADES ALASKA HIGHWAY #1 KM 1429.8 TO KM 1434.2
DRAWING TITLE:	CONCEPTUAL PLAN
	COORDINATE SYSTEM - NAD 83 UTM ZONE 08N 0 100 200 400m PRINTED ON 22 X 36
SHEET PC1	DATE: October 18, 2021
DRAWN:	K. SINNEMA
DESIGN:	K. SINNEMA
CHECKED:	
APPROVED:	SHEET 1 OF 4

Yukon CAP

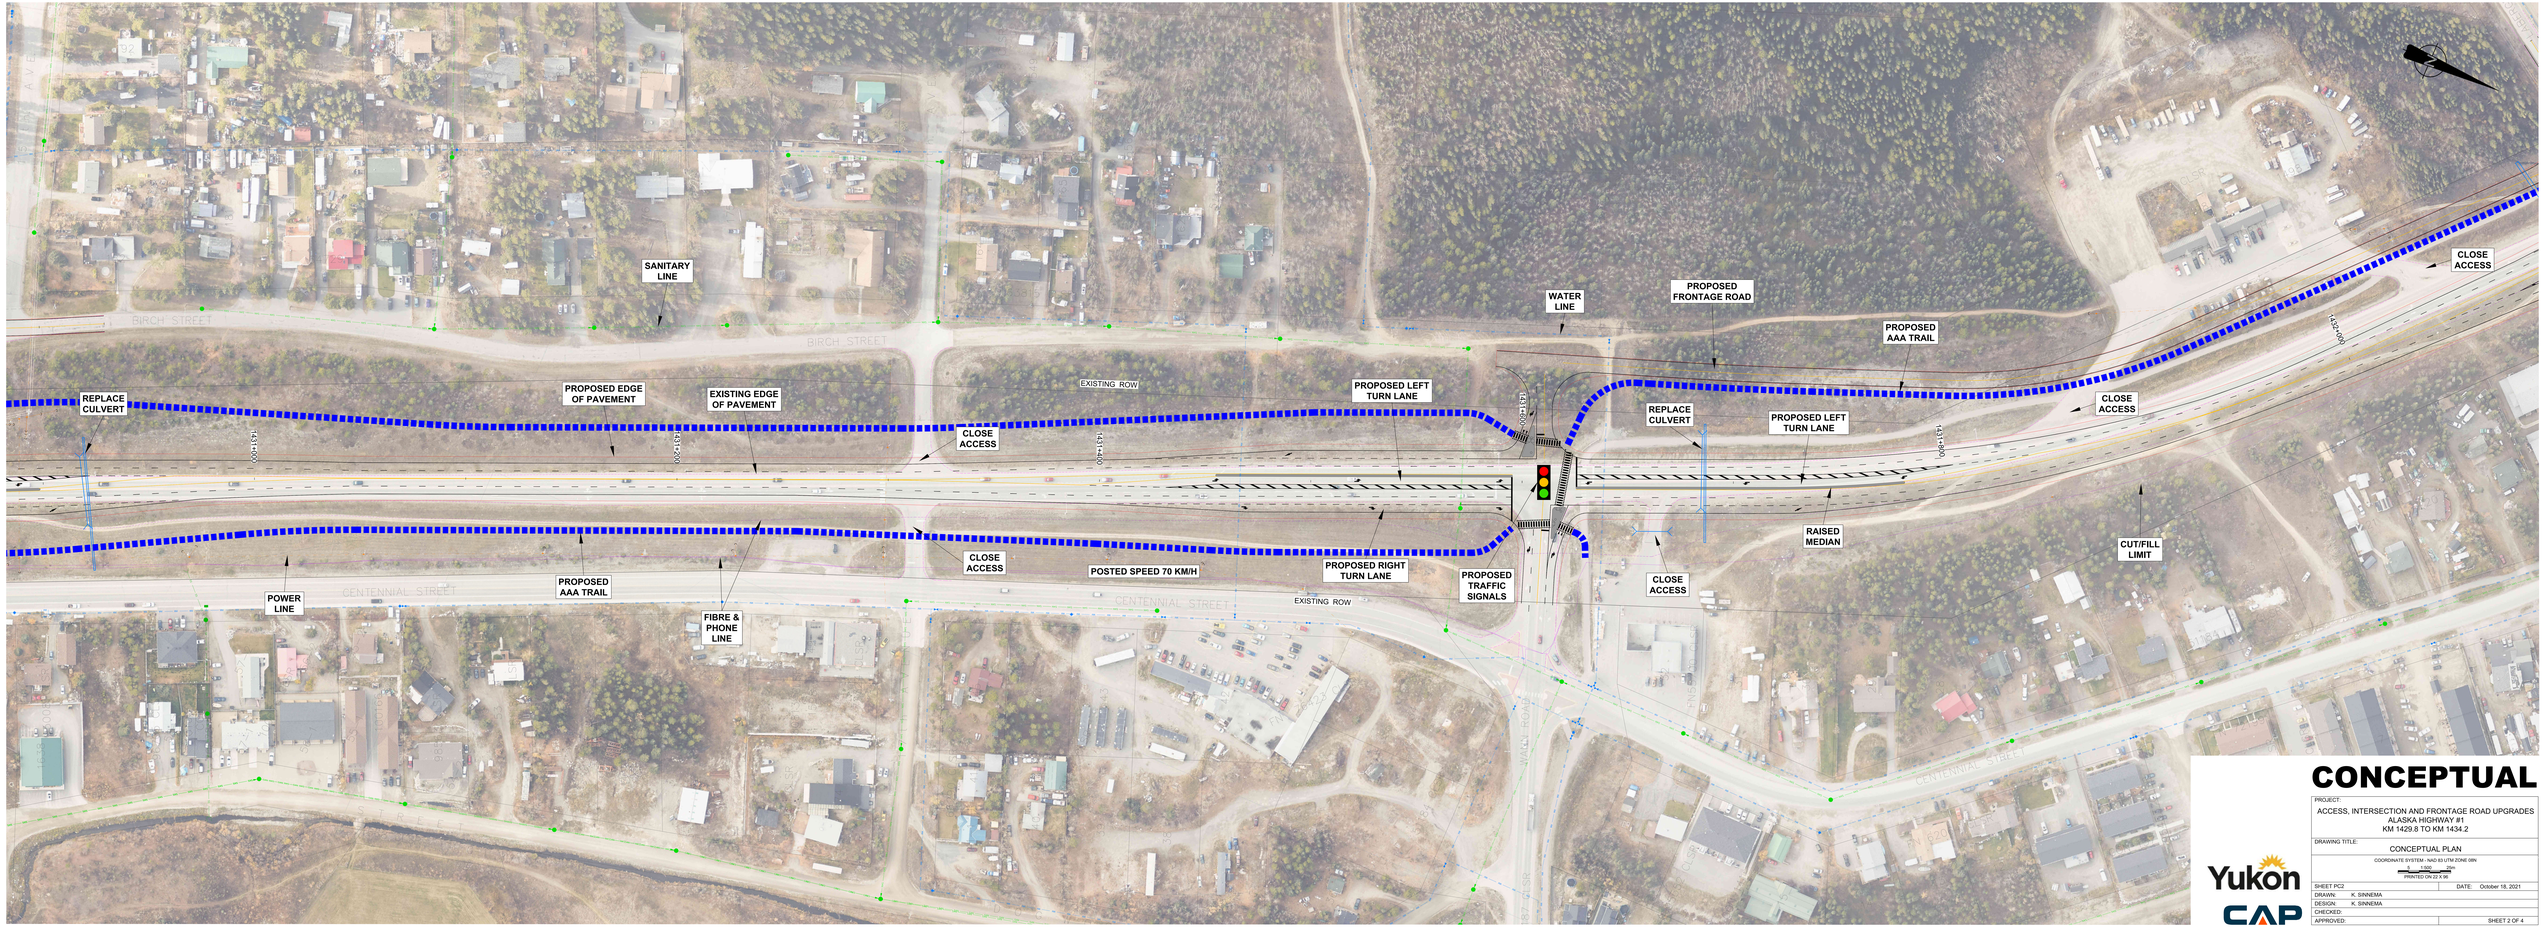

CONCEPTUAL

PROJECT:	ACCESS, INTERSECTION AND FRONTAGE ROAD UPGRADES ALASKA HIGHWAY #1 KM 1429.8 TO KM 1434.2
DRAWING TITLE:	CONCEPTUAL PLAN
	COORDINATE SYSTEM - NAD 83 UTM ZONE 08N 0 100 200 m PRINTED ON 22 X 36
SHEET PC2	DATE: October 18, 2021
DRAWN:	K. SINNEMA
DESIGN:	K. SINNEMA
CHECKED:	
APPROVED:	SHEET 2 OF 4

Yukon CAP

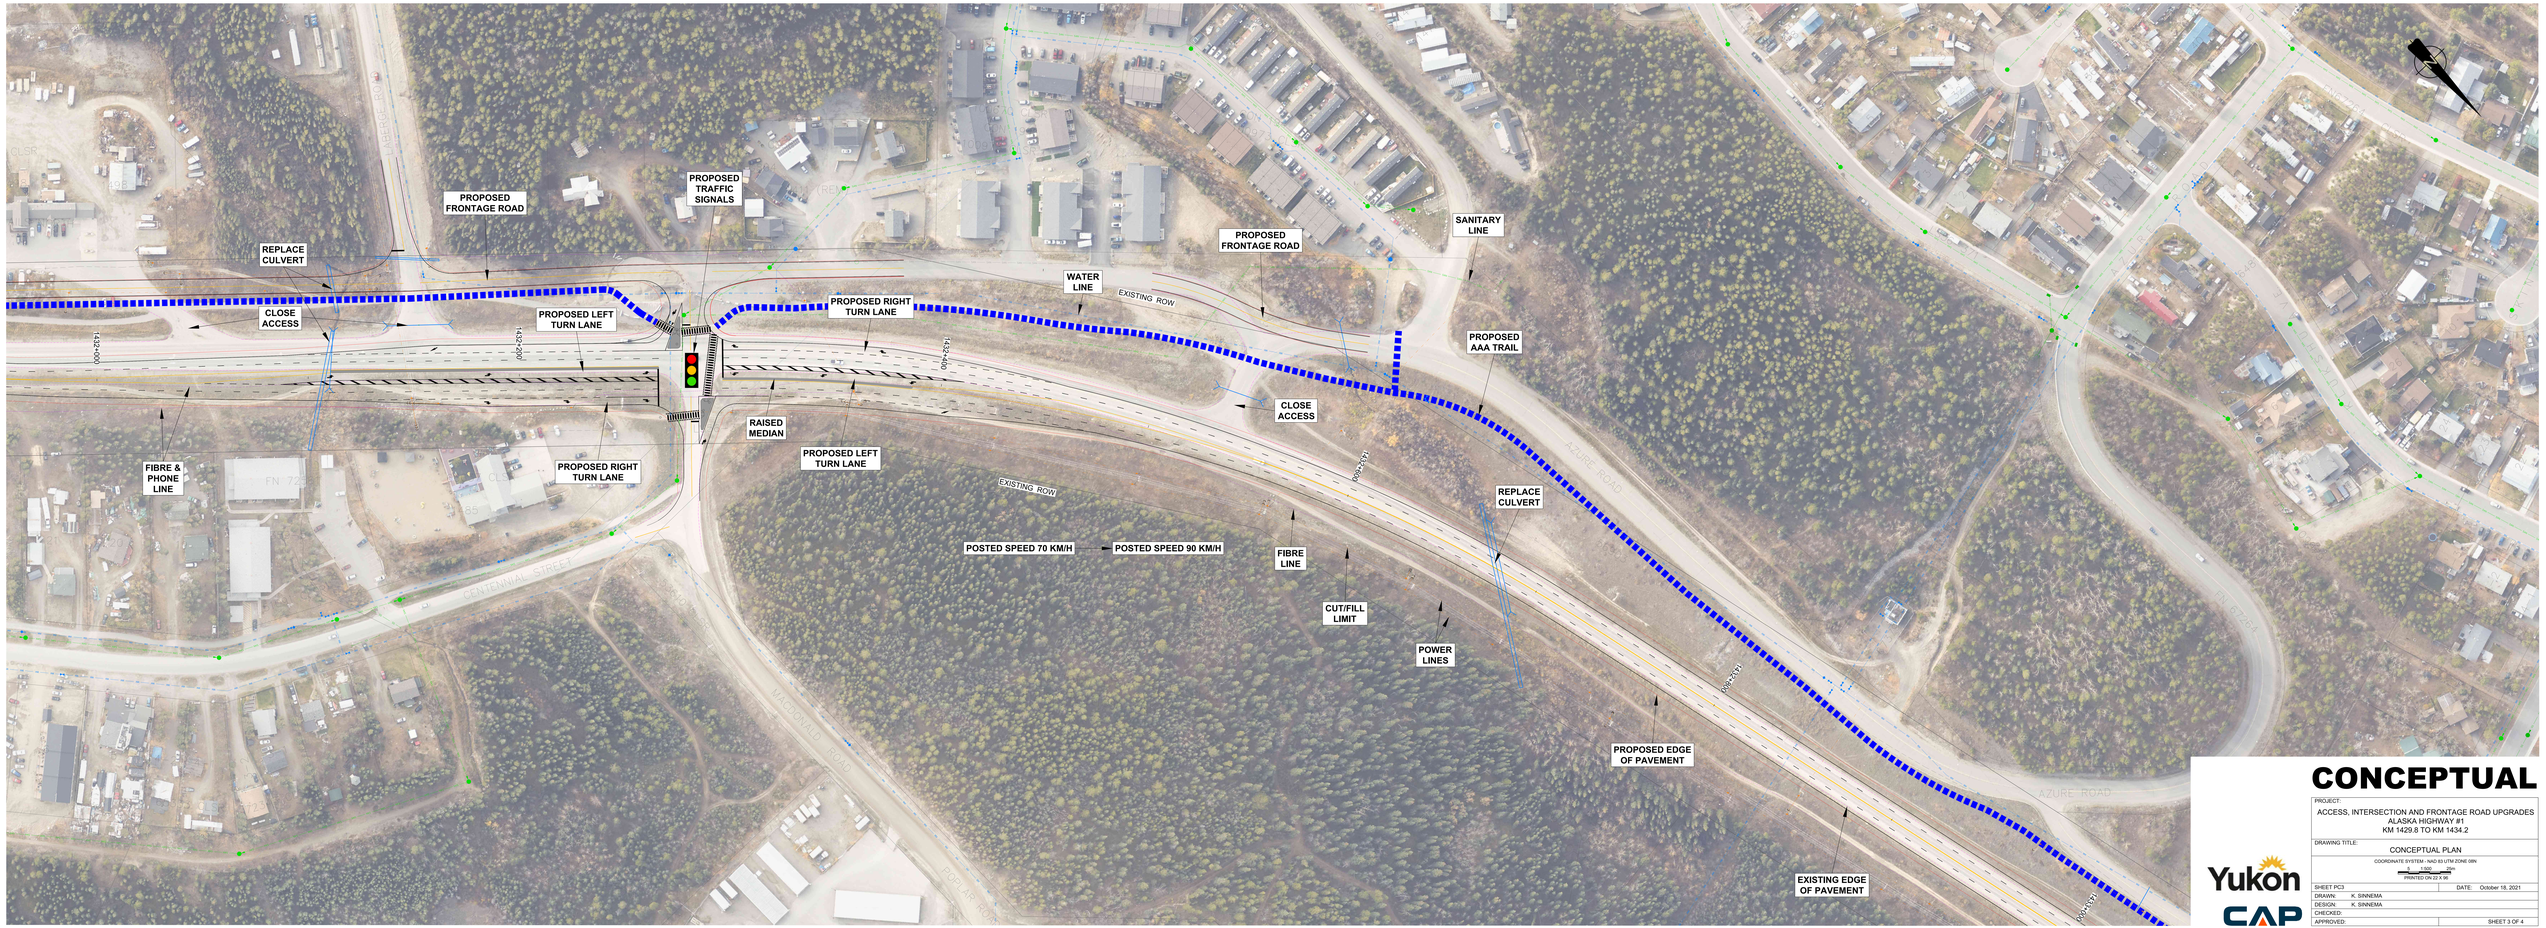

CONCEPTUAL

PROJECT:	ACCESS, INTERSECTION AND FRONTAGE ROAD UPGRADES ALASKA HIGHWAY #1 KM 1429.8 TO KM 1434.2
DRAWING TITLE:	CONCEPTUAL PLAN
	COORDINATE SYSTEM - NAD 83 UTM ZONE 08N 0 4 8 12 16 20m PRINTED ON 22 X 36
SHEET PC3	DATE: October 18, 2021
DRAWN:	K. SINNEMA
DESIGN:	K. SINNEMA
CHECKED:	
APPROVED:	SHEET 3 OF 4

Yukon CAP

CONCEPTUAL

PROJECT:	ACCESS, INTERSECTION AND FRONTAGE ROAD UPGRADES ALASKA HIGHWAY #1 KM 1429.8 TO KM 1434.2
DRAWING TITLE:	CONCEPTUAL PLAN
COORDINATE SYSTEM:	NAD 83 UTM ZONE 08N
	0 100 200 300m PRINTED ON 22 X 36
SHEET PC4	DATE: October 18, 2021
DRAWN:	K. SINNEMA
DESIGN:	K. SINNEMA
CHECKED:	
APPROVED:	SHEET 4 OF 4

Yukon CAP